



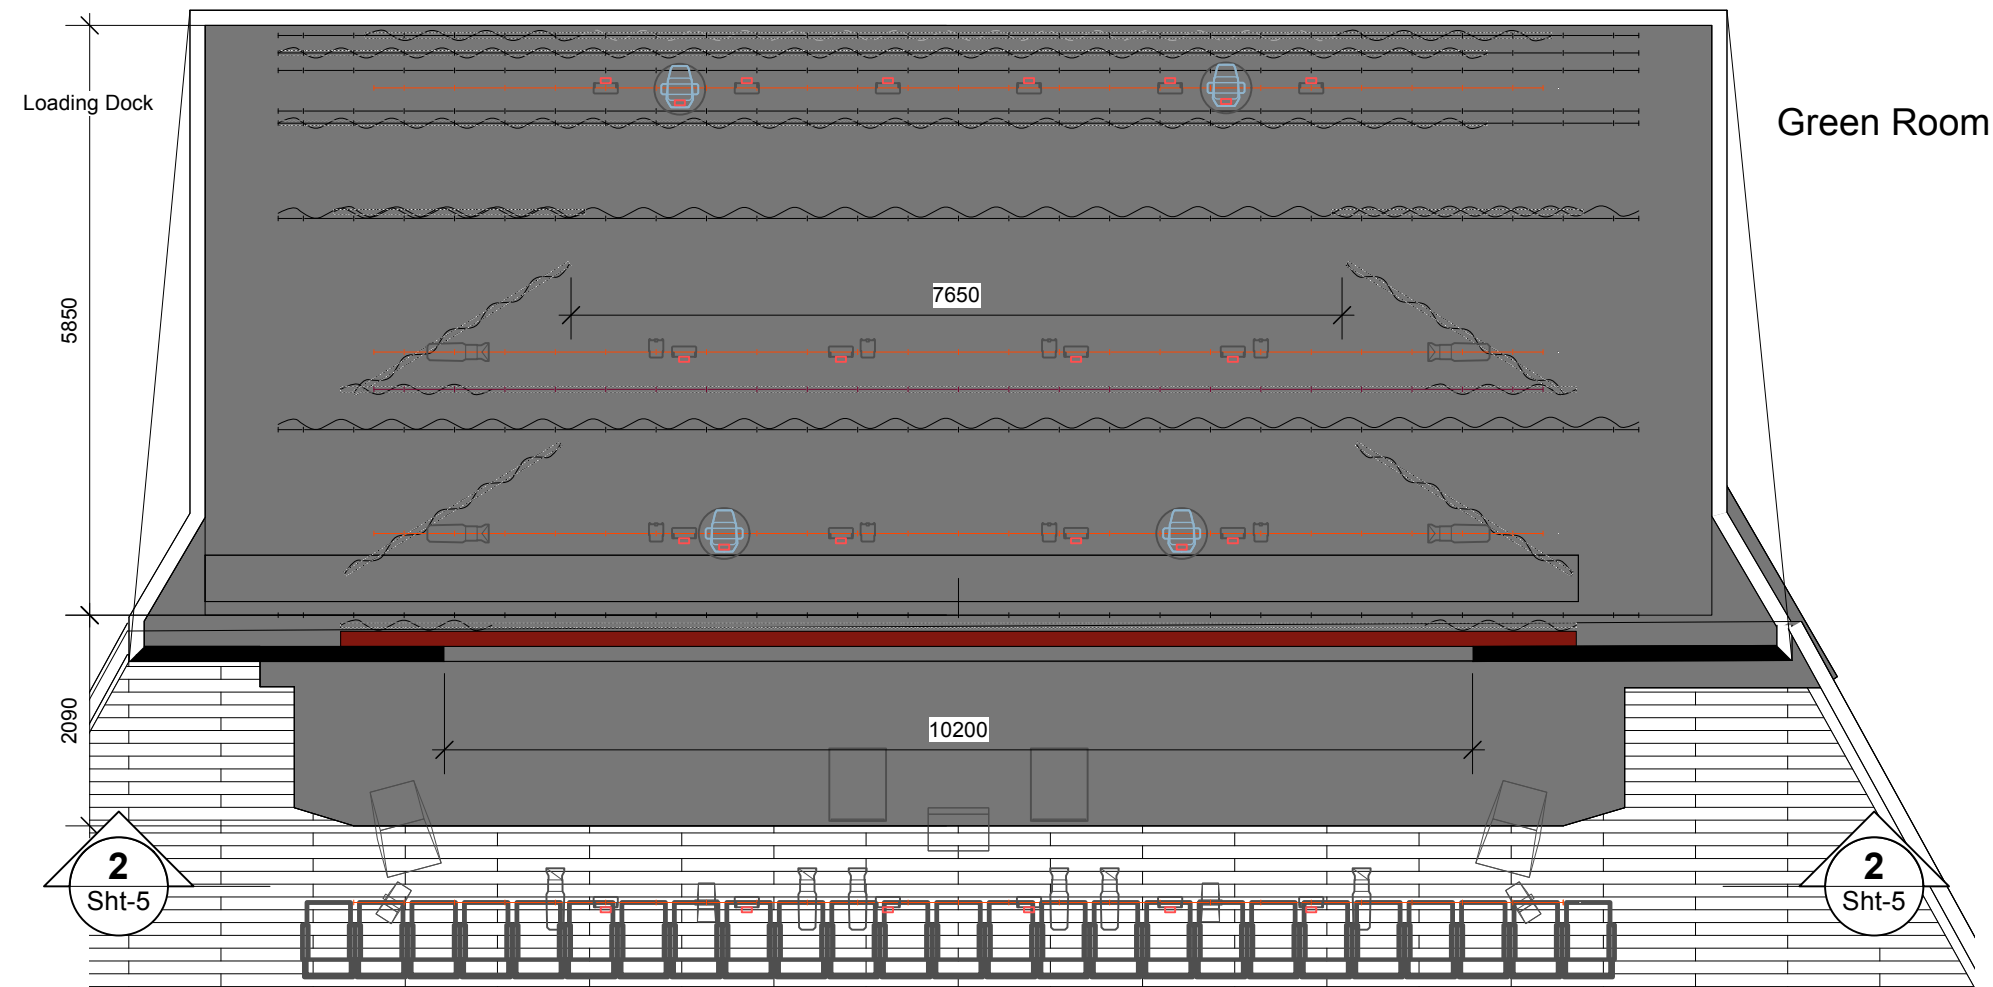

1 [Stage Dimensions]
Scale: 1:75

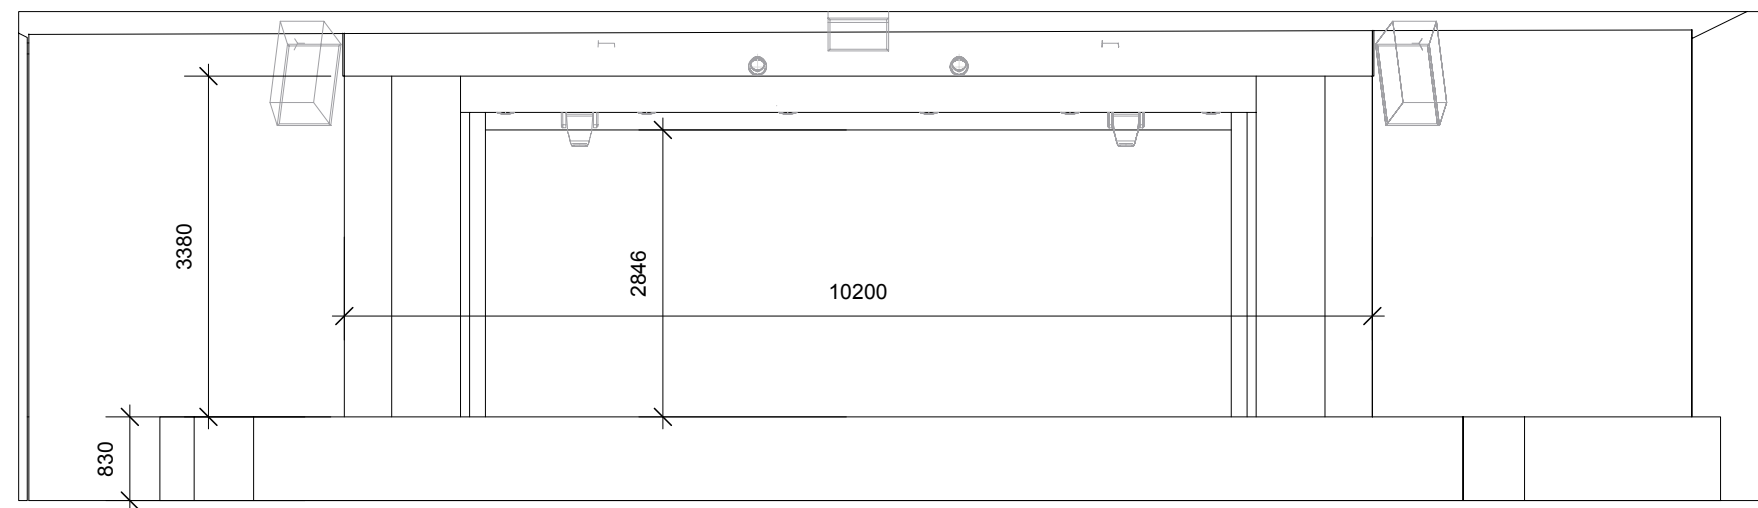

2 [Elevation]
Scale: 1:75




ISSUE	DATE	REVISION	PROJECT #
PROJECT	Cowra CC Standard		000
CLIENT	Base Standard	DATE # 7/4/24	DWG #
Sht Name	Staging	SCALE @ A3 1:1	Sht-5
		DRAWN XX	REVISION
		CHKD	:rCur

Cowra Civic Centre
104 Darling St, Cowra NSW 2794

T: 02 6340 2130

W: <http://www.cowraciviccentre.com/>
E: civiccentre@cowra.nsw.gov.au

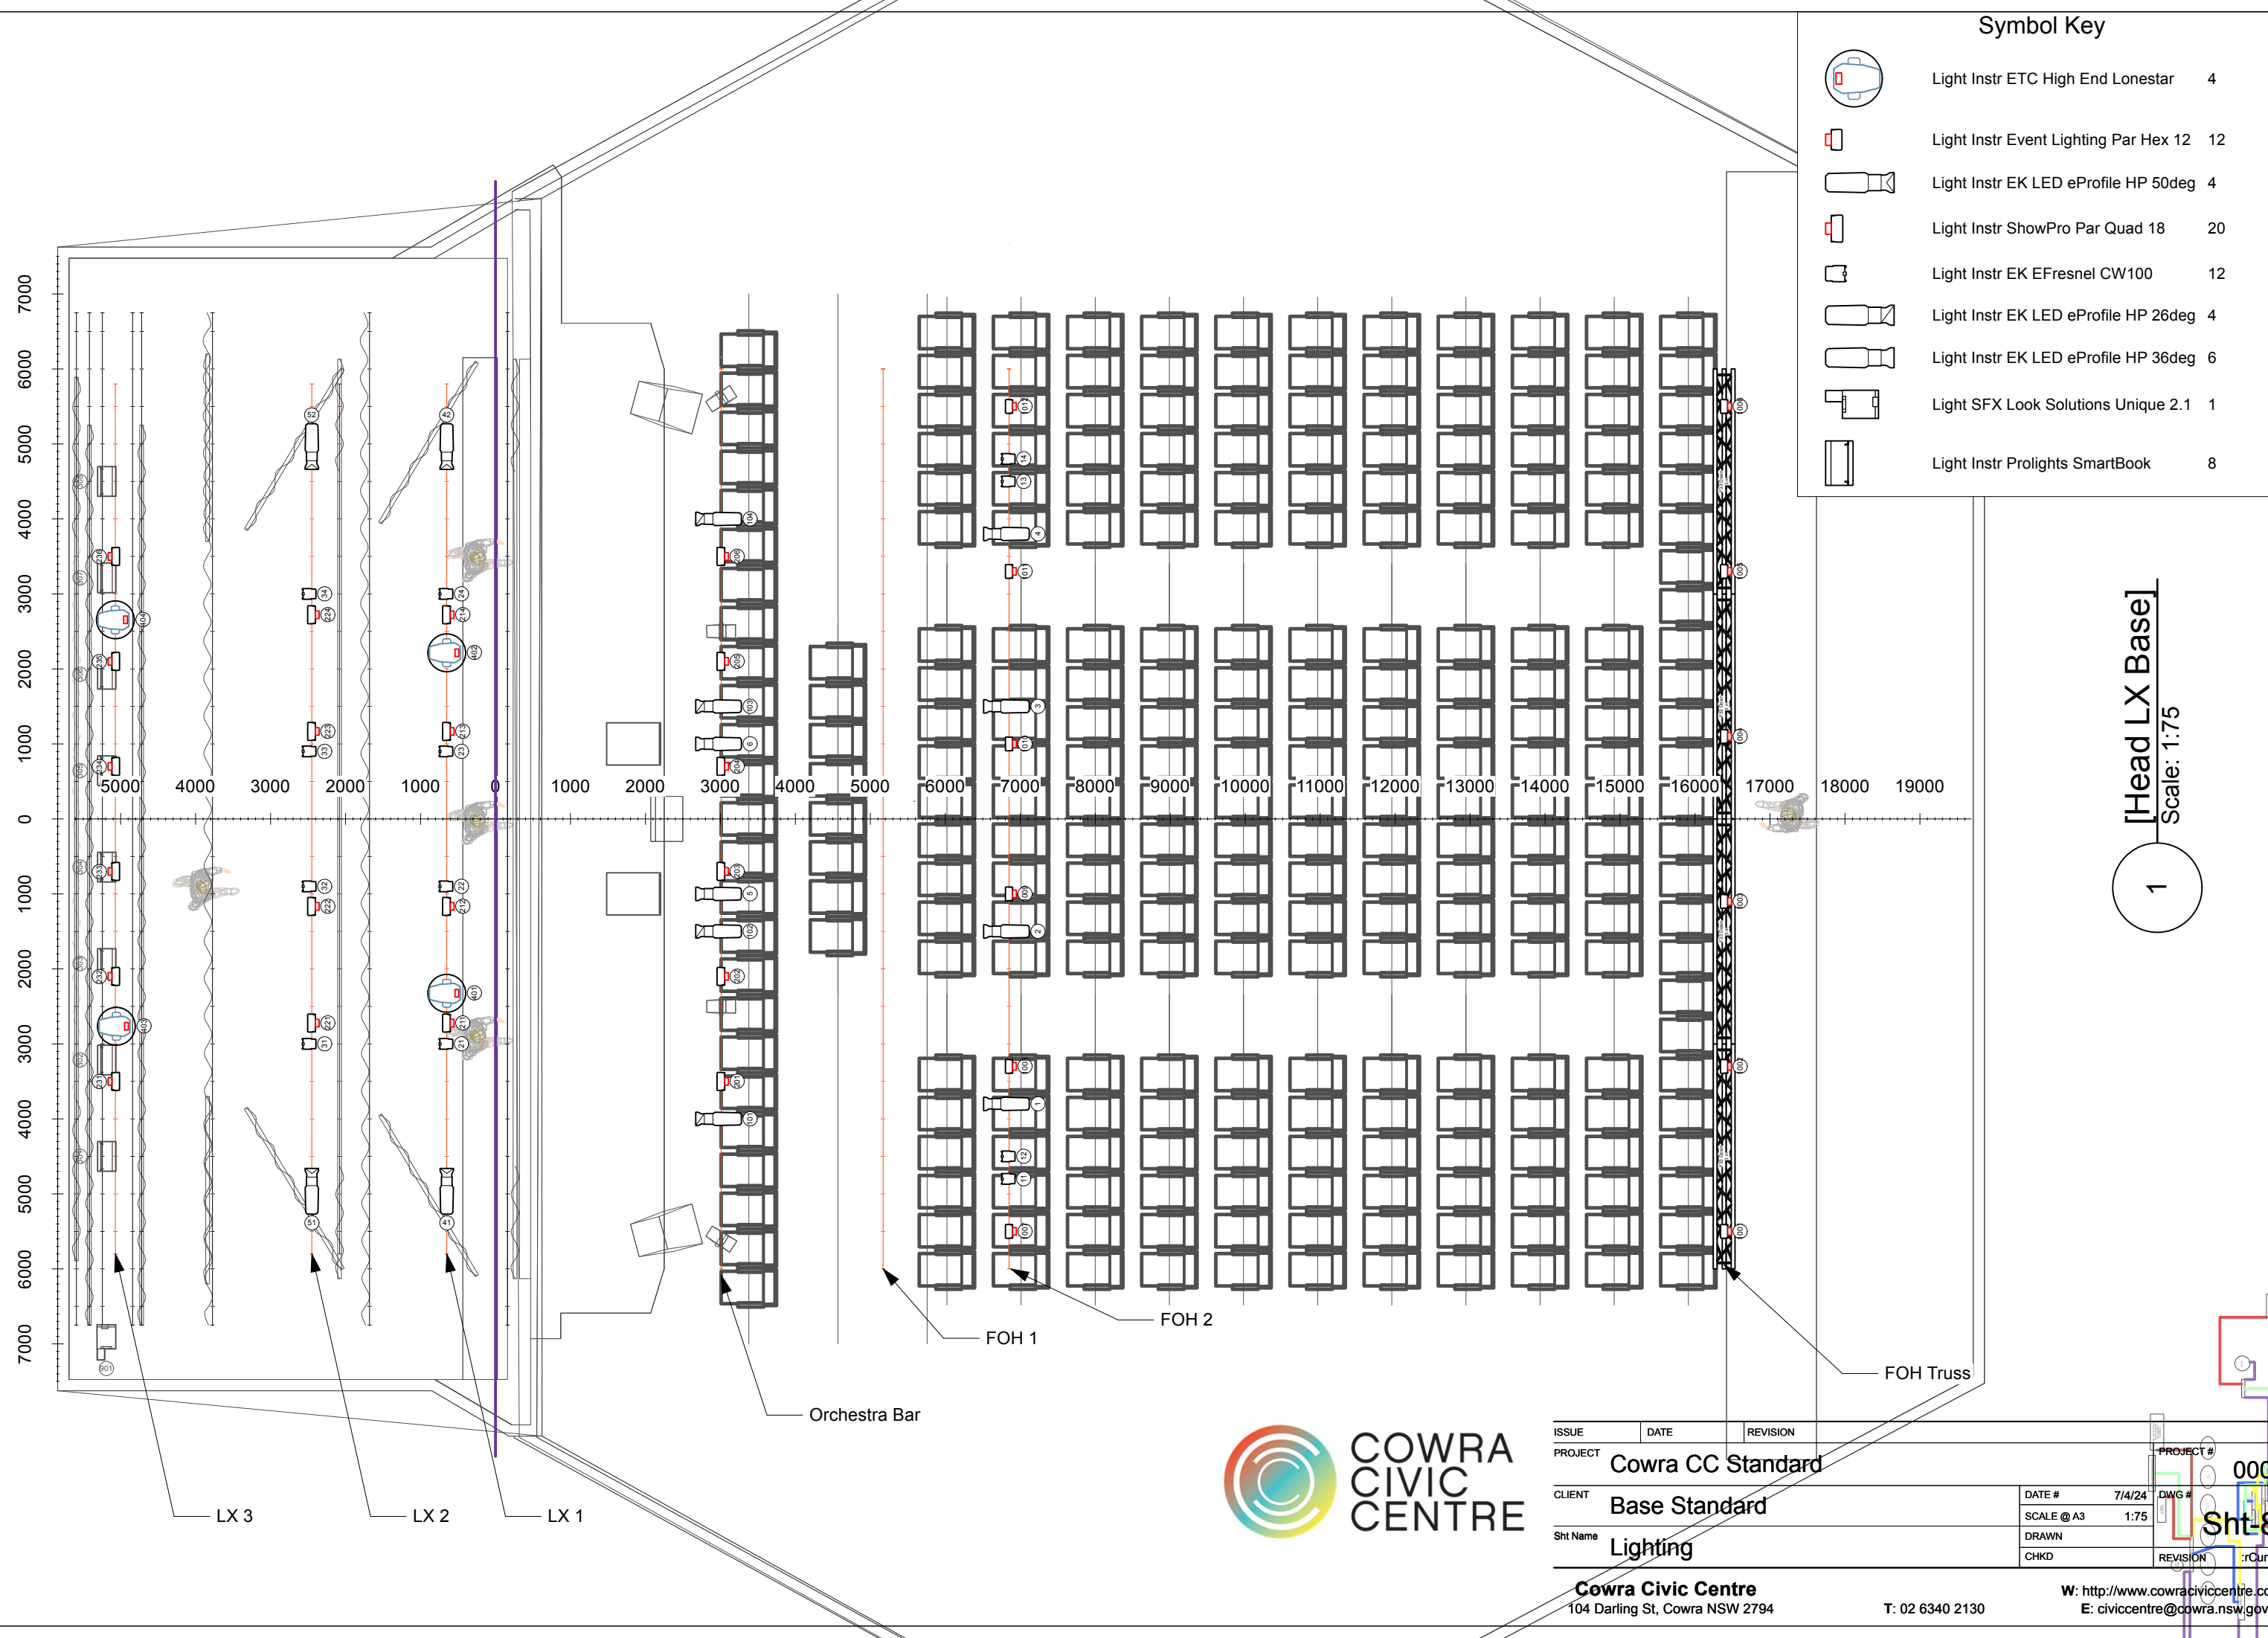


Symbol Key		
	Light Instr ETC High End Lonestar	4
	Light Instr Event Lighting Par Hex 12	12
	Light Instr EK LED eProfile HP 50deg	4
	Light Instr ShowPro Par Quad 18	20
	Light Instr EK EFresnel CW100	12
	Light Instr EK LED eProfile HP 26deg	4
	Light Instr EK LED eProfile HP 36deg	6
	Light SFX Look Solutions Unique 2.1	1
	Light Instr Prolights SmartBook	8

[Head LX Base]
Scale: 1:75
1



ISSUE	DATE	REVISION			PROJECT #	
PROJECT	Cowra CC Standard				000	
CLIENT	Base Standard			DATE #	7/4/24	
Sht Name	Lighting			DWG #		
				SCALE @ A3	1:75	
				DRAWN		
			CHKD		REVISION	crCur
Cowra Civic Centre				W: http://www.cowraciviccentre.com		
104 Darling St, Cowra NSW 2794				E: civiccentre@cowra.nsw.gov.au		
				T: 02 6340 2130		

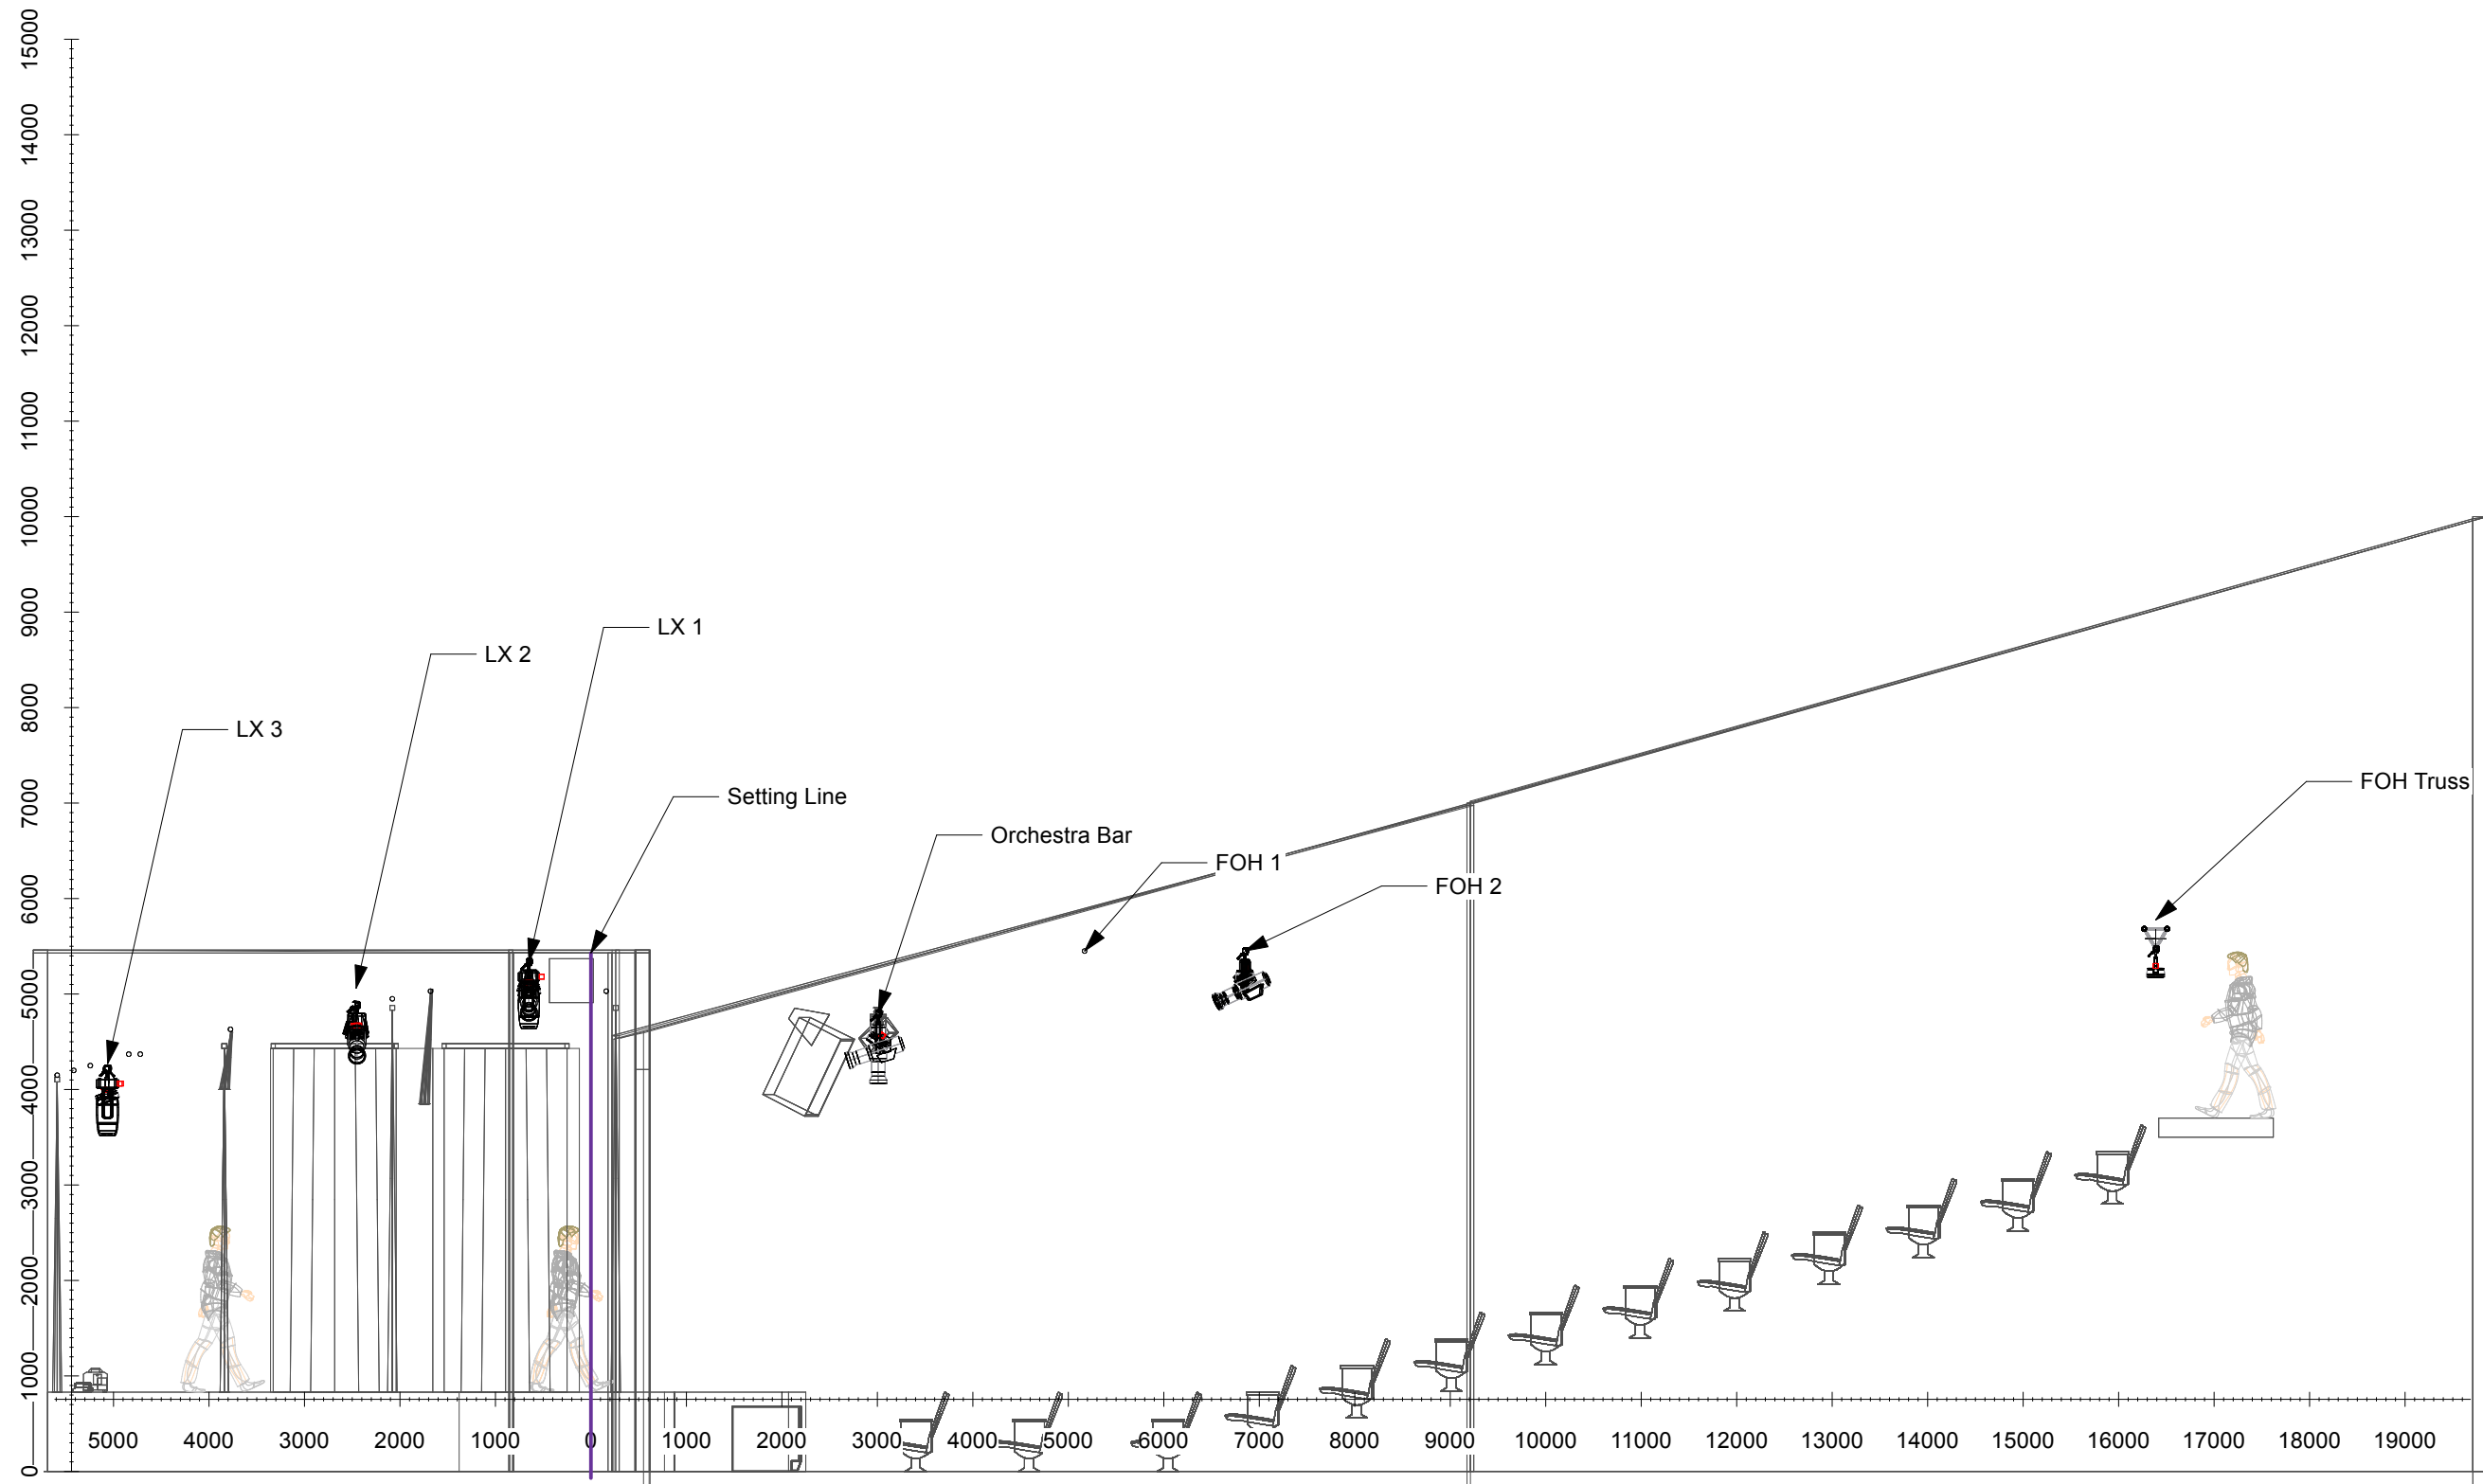


1

[Head LX Side View]
Scale: 1:75



ISSUE		DATE	REVISION	PROJECT #	
PROJECT		Cowra CC Standard		000	
CLIENT		Base Standard		DATE #	7/4/24
				SCALE @ A3	1:75
Sht Name		Lighting Elevations		DRAWN	
				CHKD	
				REVISION	:rCur

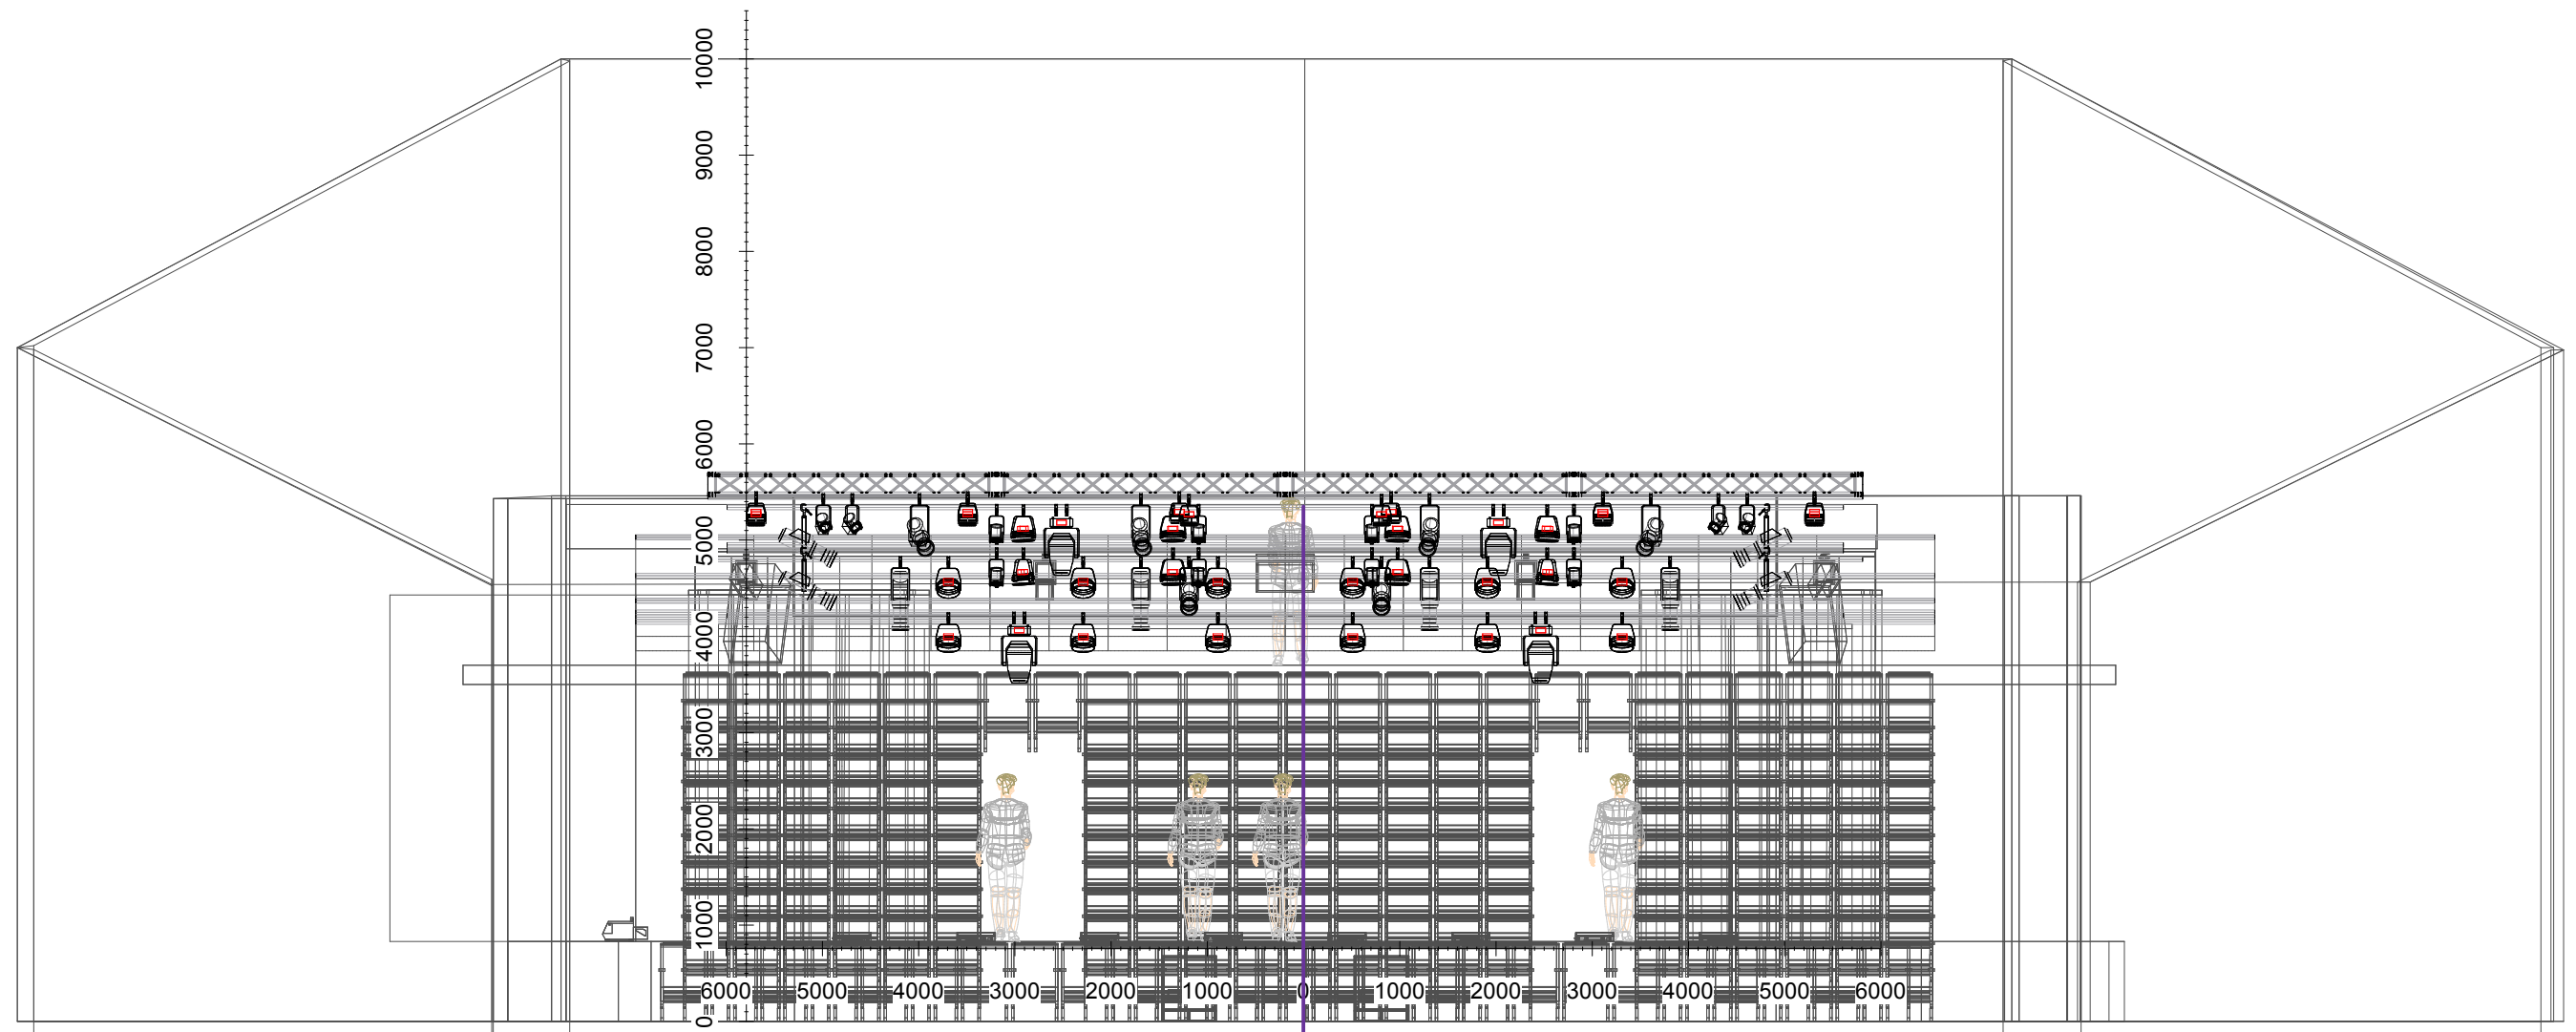

1

[Head LX Front View]

Scale: 1:75




ISSUE	DATE	REVISION	PROJECT #
PROJECT	Cowra CC Standard		000
CLIENT	Base Standard		DWG #
Sht Name	DATE #	7/4/24	Sht-8.2
	SCALE @ A3	1:75	
	DRAWN		
	CHKD		REVISION
			:rCur

Cowra Civic Centre
104 Darling St, Cowra NSW 2794


T: 02 6340 2130

W: <http://www.cowraciviccentre.com/>
E: civiccentre@cowra.nsw.gov.au

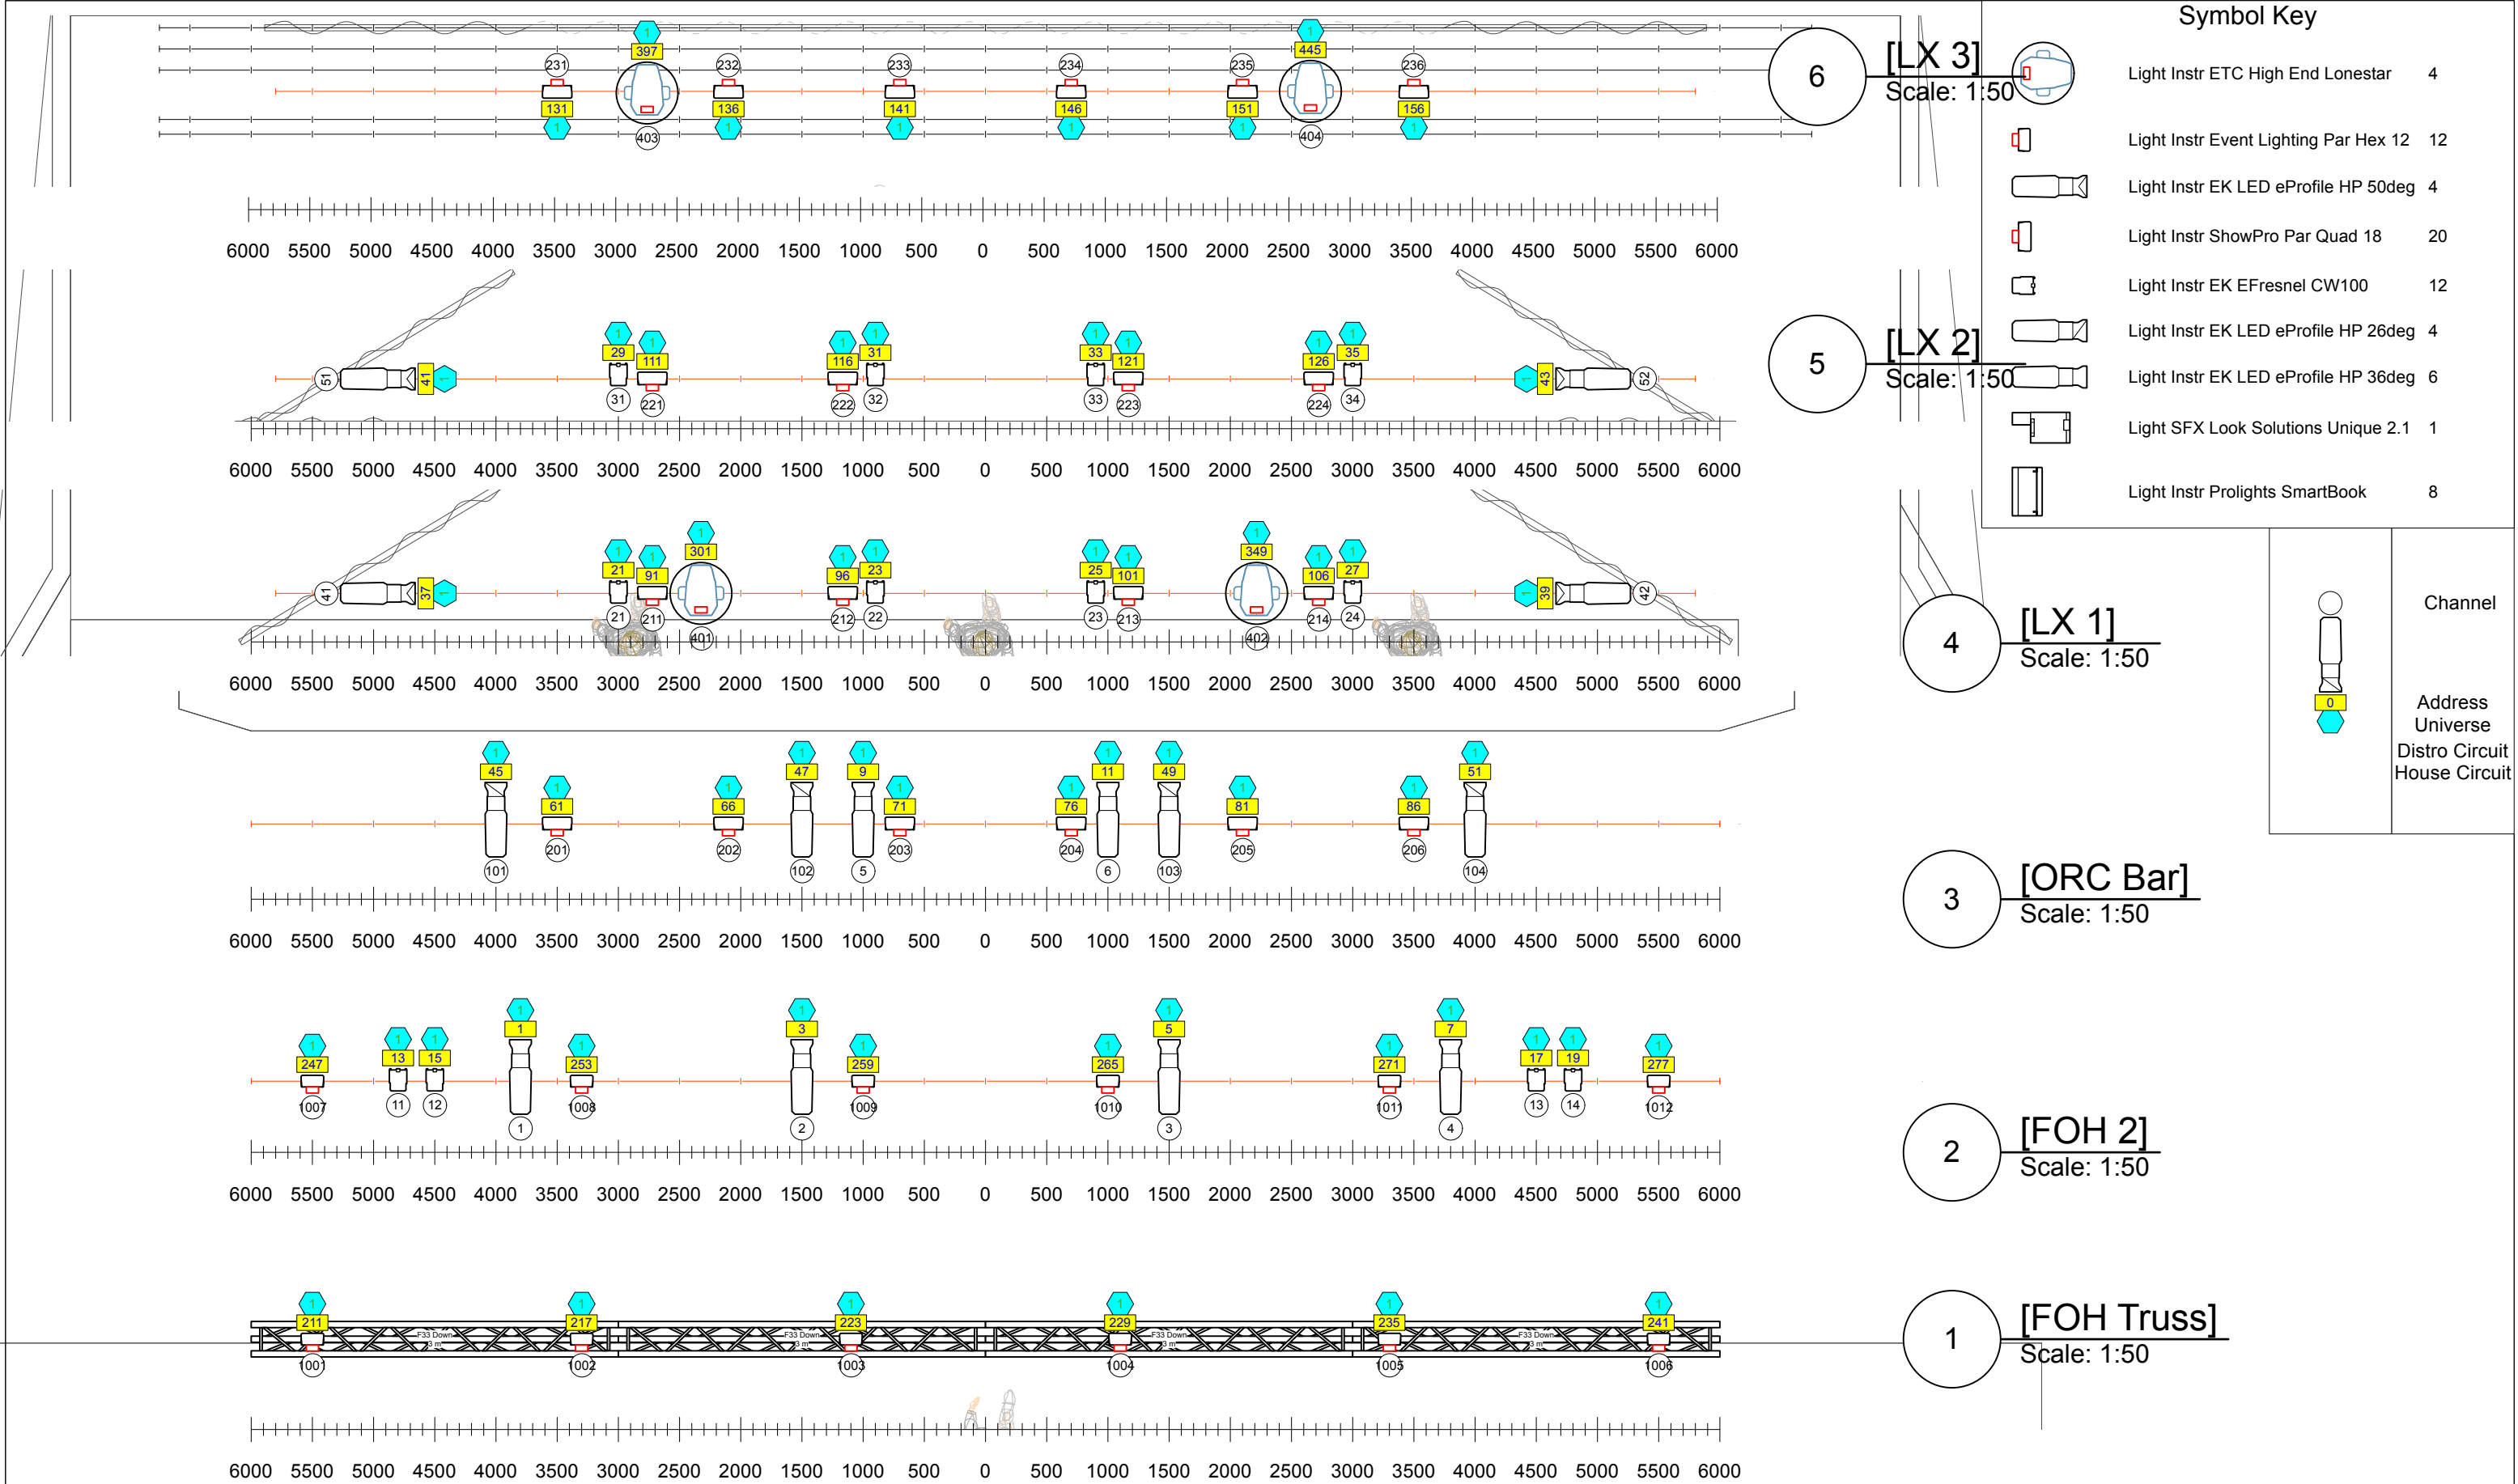


ISSUE	DATE	REVISION
PROJECT	Cowra CC Standard	
CLIENT	Base Standard	DATE # 7/4/24
Sht Name	Lighting Patch & Power	SCALE @ A3 1:75
CHKD		DRAWN
		REVISION


Channel	House Patch	Distro Patch	Location	Fixture Type	Uni/Address	Power Draw	Position Name	Total Hung Weight incl pipe
1	4	1.2	FOH-2	Light Instr EK LED eProfile HP 36deg	1/1	205 W	FOH-1	72.18 kg
2	6	1.3	FOH-2	Light Instr EK LED eProfile HP 36deg	1/3	205 W	FOH-2	101.51 kg
3	1.6	8	FOH-2	Light Instr EK LED eProfile HP 36deg	1/5	205 W	FOH-Truss	94.92 kg
4			FOH-2	Light Instr EK LED eProfile HP 36deg	1/7	205 W	LX-1	134.49 kg
5			Orchestra Bar	Light Instr EK LED eProfile HP 36deg	1/9	205 W	LX-2	89.09 kg
6			Orchestra Bar	Light Instr EK LED eProfile HP 36deg	1/11	205 W	LX-3	119.89 kg
11			FOH-2	Light Instr EK EFresnel CW100	1/13	38 W	Orchestra Bar	303.79 kg
12			FOH-2	Light Instr EK EFresnel CW100	1/15	38 W		
13			FOH-2	Light Instr EK EFresnel CW100	1/17	38 W		
14			FOH-2	Light Instr EK EFresnel CW100	1/19	38 W		
21			LX-1	Light Instr EK EFresnel CW100	1/21	38 W		
22			LX-1	Light Instr EK EFresnel CW100	1/23	38 W		
23			LX-1	Light Instr EK EFresnel CW100	1/25	38 W		
24			LX-1	Light Instr EK EFresnel CW100	1/27	38 W		
31			LX-2	Light Instr EK EFresnel CW100	1/29	38 W		
32			LX-2	Light Instr EK EFresnel CW100	1/31	38 W		
33			LX-2	Light Instr EK EFresnel CW100	1/33	38 W		
34			LX-2	Light Instr EK EFresnel CW100	1/35	38 W		
41			LX-1	Light Instr EK LED eProfile HP 50deg	1/37	205 W		
42			LX-1	Light Instr EK LED eProfile HP 50deg	1/39	205 W		
51			LX-2	Light Instr EK LED eProfile HP 50deg	1/41	205 W		
52			LX-2	Light Instr EK LED eProfile HP 50deg	1/43	205 W		
101			Orchestra Bar	Light Instr EK LED eProfile HP 26deg	1/45	205 W		
102			Orchestra Bar	Light Instr EK LED eProfile HP 26deg	1/47	205 W		
103			Orchestra Bar	Light Instr EK LED eProfile HP 26deg	1/49	205 W		
104			Orchestra Bar	Light Instr EK LED eProfile HP 26deg	1/51	205 W		
201			Orchestra Bar	Light Instr ShowPro Par Quad 18	1/61	117W		
202			Orchestra Bar	Light Instr ShowPro Par Quad 18	1/66	117W		
203			Orchestra Bar	Light Instr ShowPro Par Quad 18	1/71	117W		
204			Orchestra Bar	Light Instr ShowPro Par Quad 18	1/76	117W		
205			Orchestra Bar	Light Instr ShowPro Par Quad 18	1/81	117W		
206			Orchestra Bar	Light Instr ShowPro Par Quad 18	1/86	117W		
211			LX-1	Light Instr ShowPro Par Quad 18	1/91	117W		
212			LX-1	Light Instr ShowPro Par Quad 18	1/96	117W		
213			LX-1	Light Instr ShowPro Par Quad 18	1/101	117W		
214			LX-1	Light Instr ShowPro Par Quad 18	1/106	117W		
221			LX-2	Light Instr ShowPro Par Quad 18	1/111	117W		
222			LX-2	Light Instr ShowPro Par Quad 18	1/116	117W		
223			LX-2	Light Instr ShowPro Par Quad 18	1/121	117W		
224			LX-2	Light Instr ShowPro Par Quad 18	1/126	117W		
231			LX-3	Light Instr ShowPro Par Quad 18	1/131	117W		
232			LX-3	Light Instr ShowPro Par Quad 18	1/136	117W		
233			LX-3	Light Instr ShowPro Par Quad 18	1/141	117W		
234			LX-3	Light Instr ShowPro Par Quad 18	1/146	117W		
235			LX-3	Light Instr ShowPro Par Quad 18	1/151	117W		
236			LX-3	Light Instr ShowPro Par Quad 18	1/156	117W		
401			LX-1	Light Instr ETC High End Lonestar	1/301	615 W		
402			LX-1	Light Instr ETC High End Lonestar	1/349	615 W		
403			LX-3	Light Instr ETC High End Lonestar	1/397	615 W		
404			LX-3	Light Instr ETC High End Lonestar	1/445	615 W		
1001			FOH-Truss	Light Instr Event Lighting Par Hex 12	1/211	74W		
1002			FOH-Truss	Light Instr Event Lighting Par Hex 12	1/217	74W		
1003			FOH-Truss	Light Instr Event Lighting Par Hex 12	1/223	74W		
1004			FOH-Truss	Light Instr Event Lighting Par Hex 12	1/229	74W		
1005			FOH-Truss	Light Instr Event Lighting Par Hex 12	1/235	74W		
1006			FOH-Truss	Light Instr Event Lighting Par Hex 12	1/241	74W		
1007	1	1.1	FOH-2	Light Instr Event Lighting Par Hex 12	1/247	74W		
1008	3	1.1	FOH-2	Light Instr Event Lighting Par Hex 12	1/253	74W		
1009	5	1.1	FOH-2	Light Instr Event Lighting Par Hex 12	1/259	74W		
1010	7	1.5	FOH-2	Light Instr Event Lighting Par Hex 12	1/265	74W		
1011	9	1.5	FOH-2	Light Instr Event Lighting Par Hex 12	1/271	74W		
1012	9	1.5	FOH-2	Light Instr Event Lighting Par Hex 12	1/277	74W		
301				Light Instr Prolights SmartBook	1/161	426 W		
302				Light Instr Prolights SmartBook	1/167	426 W		
303				Light Instr Prolights SmartBook	1/173	426 W		
304				Light Instr Prolights SmartBook	1/179	426 W		
305				Light Instr Prolights SmartBook	1/185	426 W		
306				Light Instr Prolights SmartBook	1/191	426 W		
307				Light Instr Prolights SmartBook	1/197	426 W		
308				Light Instr Prolights SmartBook	1/203	426 W		
901			Floor LX	Light SFX Look Solutions Unique 2.1	1/511	1500 W		

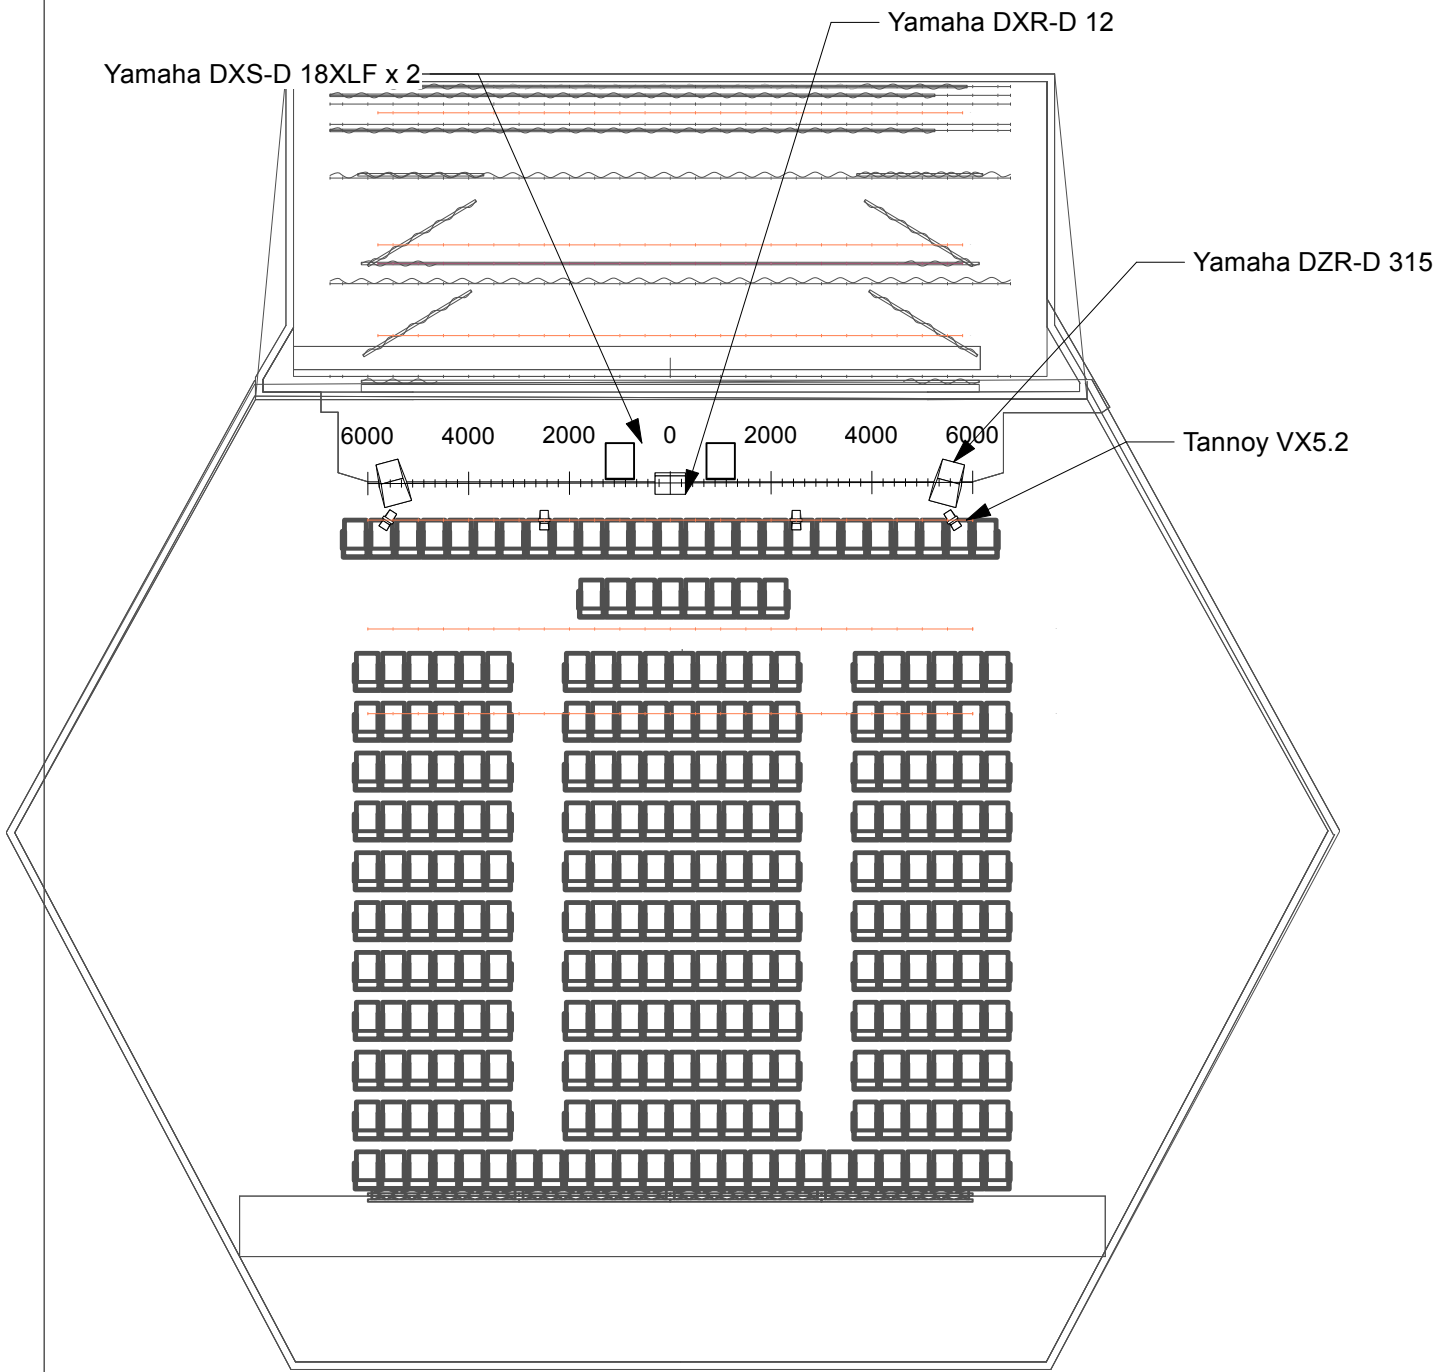

2 [Top View]
Scale: 1:150

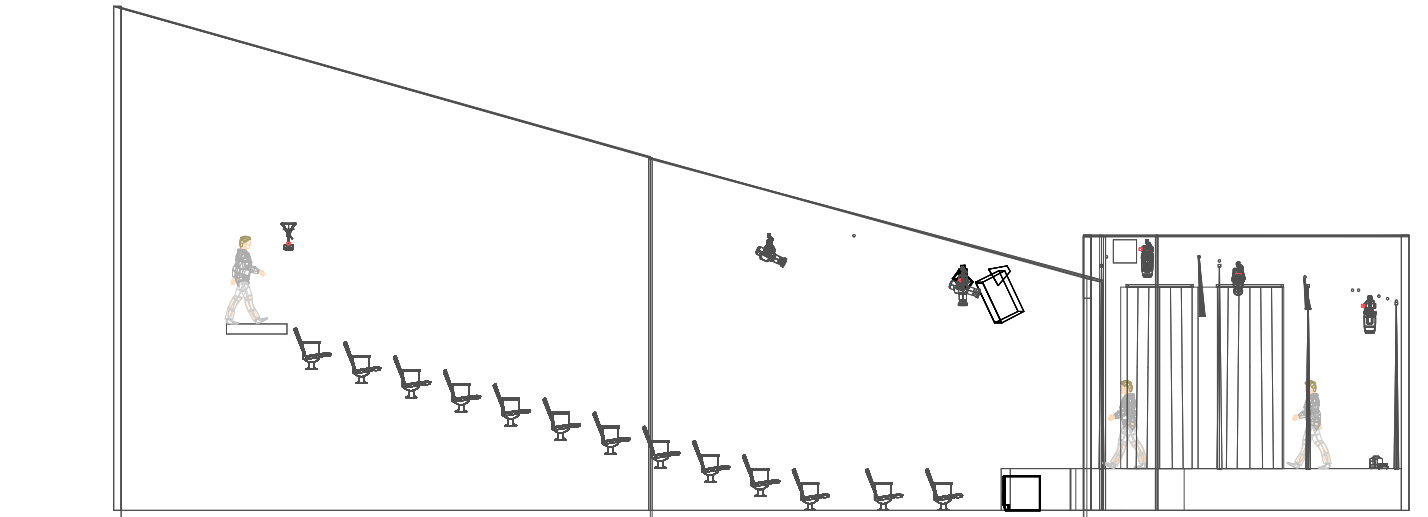

1 [Side View]
Scale: 1:150

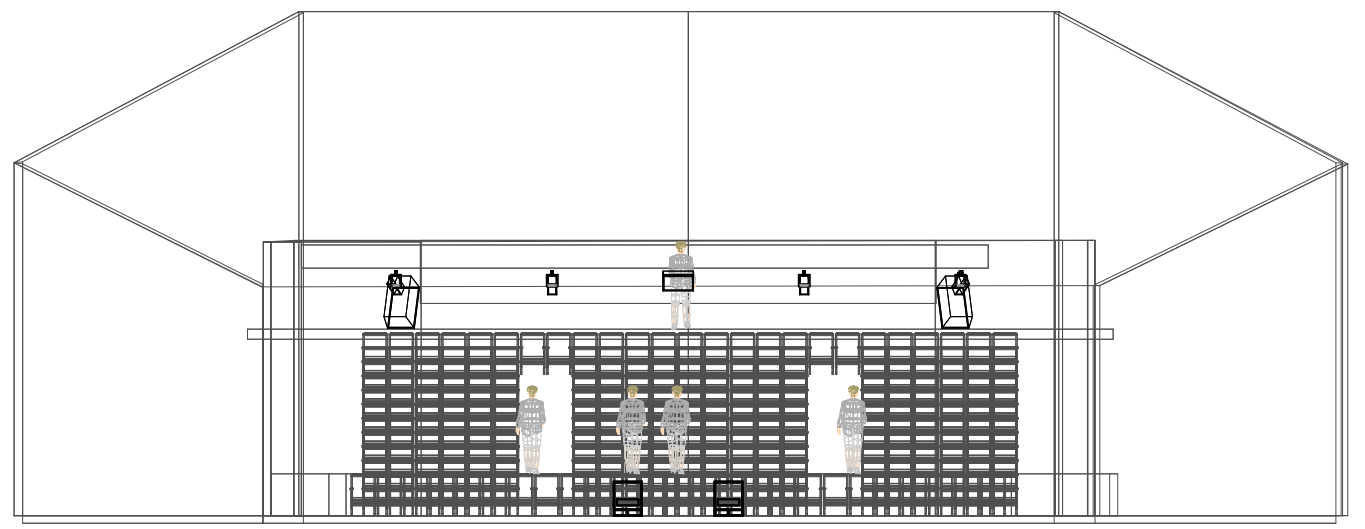

3 [Front View]
Scale: 1:150



ISSUE	DATE	REVISION	PROJECT #
PROJECT	Cowra CC Standard		000
CLIENT	Base Standard	DATE # 7/4/24	DWG #
Sht Name	Audio	SCALE @ A3 1:1	Sht-9
		DRAWN XX	REVISION :rCur
		CHKD	
Cowra Civic Centre		W: http://www.cowraciviccentre.com/	
104 Darling St, Cowra NSW 2794		T: 02 6340 2130	
		E: civiccentre@cowra.nsw.gov.au	