




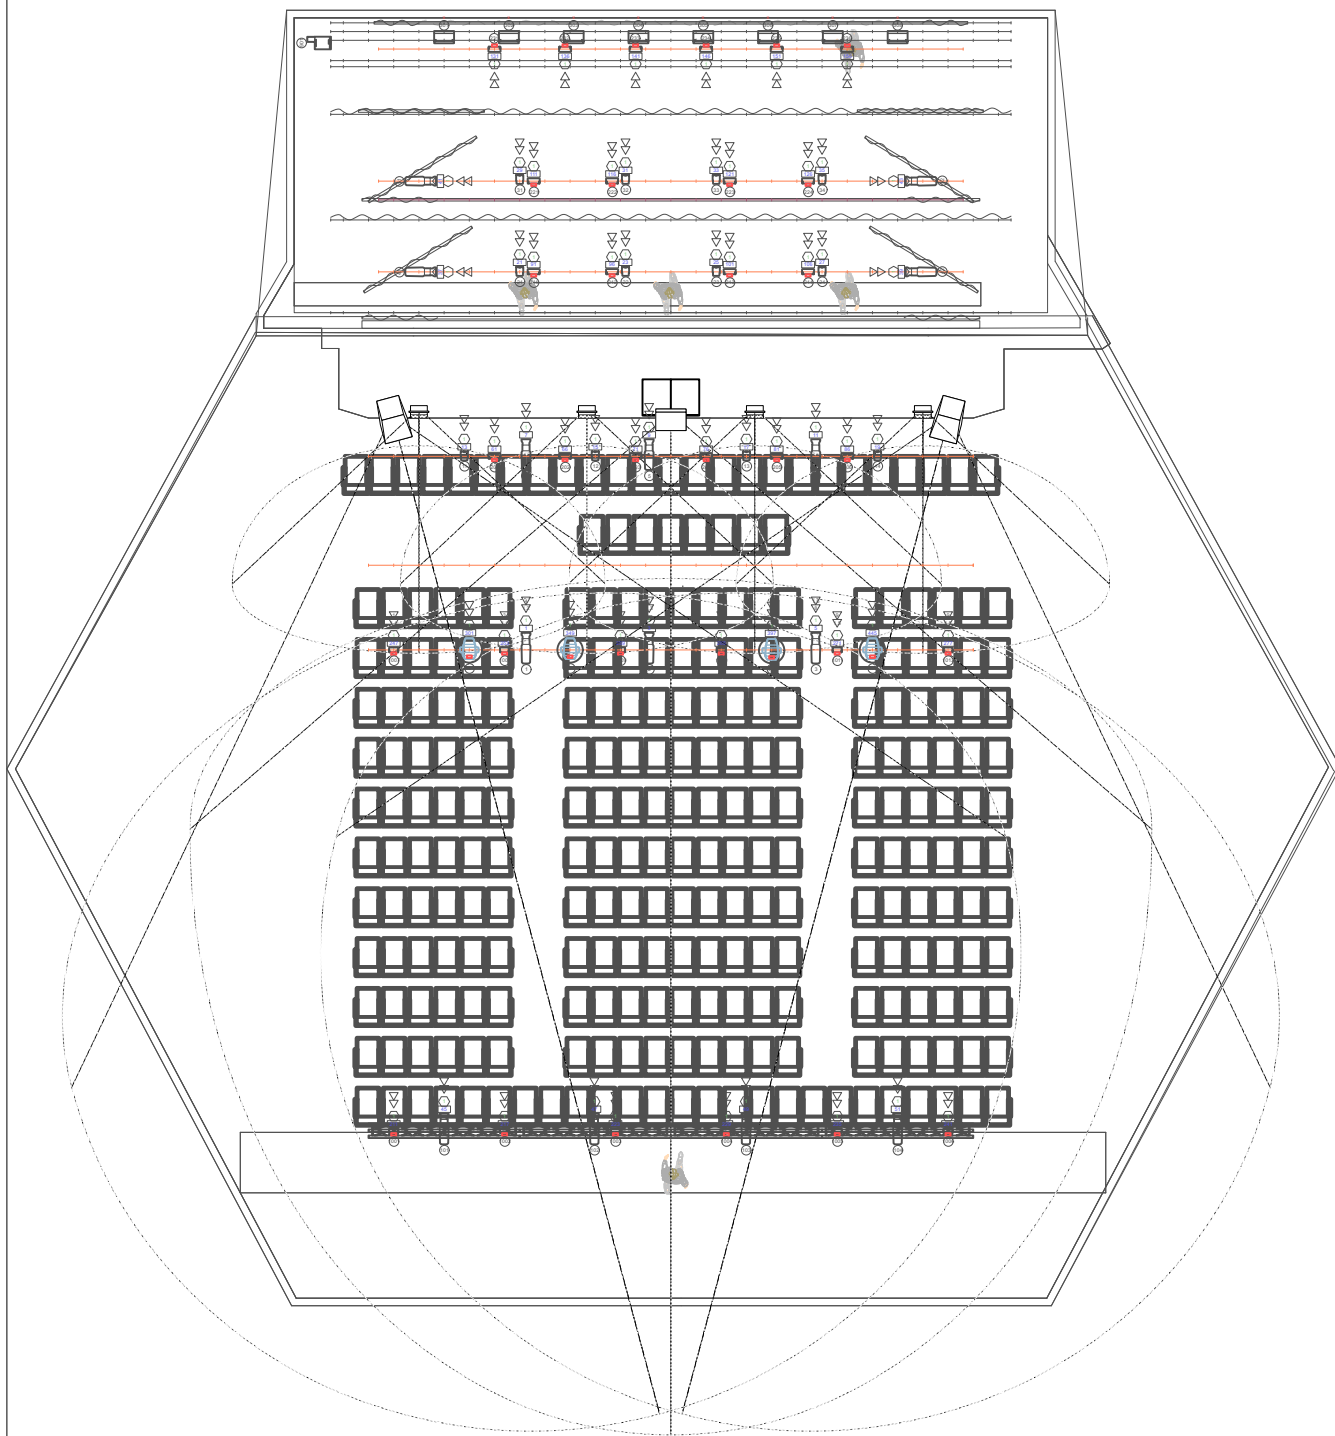

2 [Top View]
Scale: 1:150

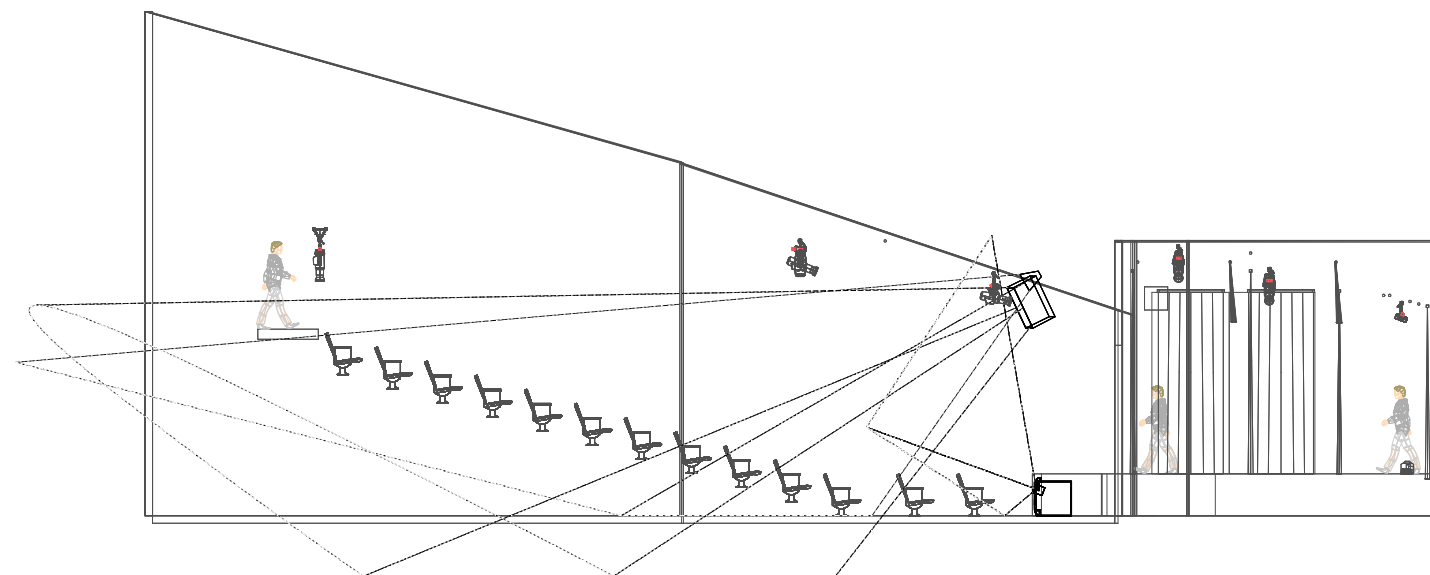

1 [Side View]
Scale: 1:150

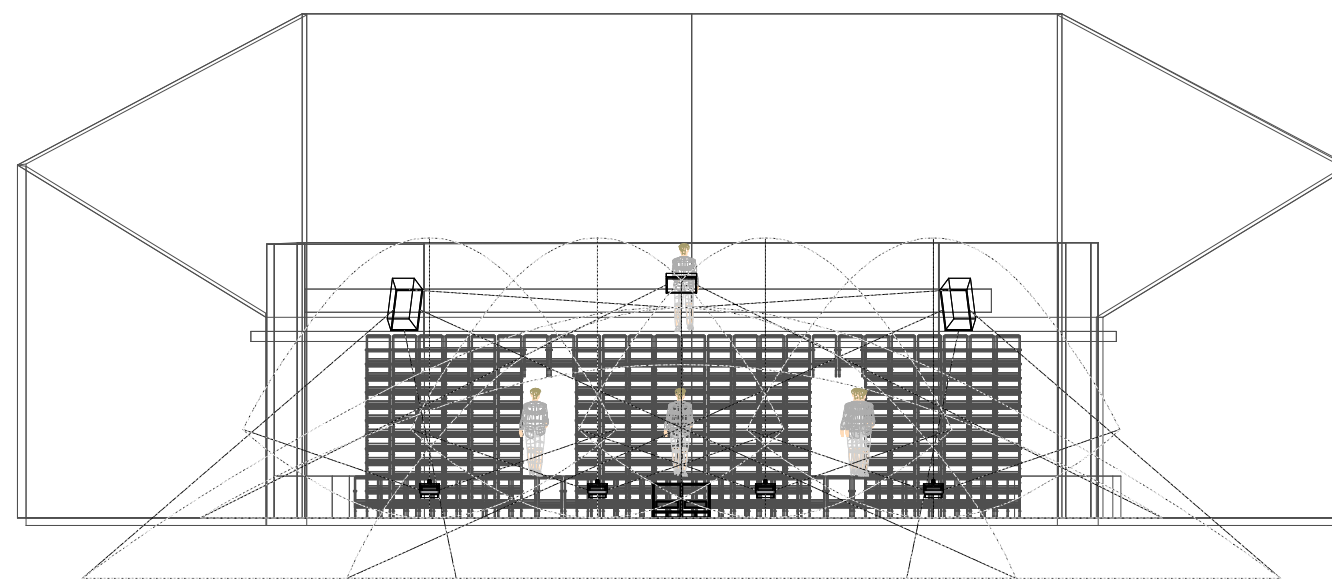

3 [Front View]
Scale: 1:150



ISSUE	DATE	REVISION	PROJECT #	
PROJECT	Cowra CC Standard		000	
CLIENT	Base Standard		DATE #	7/4/24
Sht Name	Audio		SCALE @ A3	1:1
			DRAWN	XX
CHKD			REVISION	:rCur

Cowra Civic Centre
104 Darling St, Cowra NSW 2794

T: 02 6340 2130

W: <http://www.cowraciviccentre.com/>
E: civiccentre@cowra.nsw.gov.au

Sht-9