


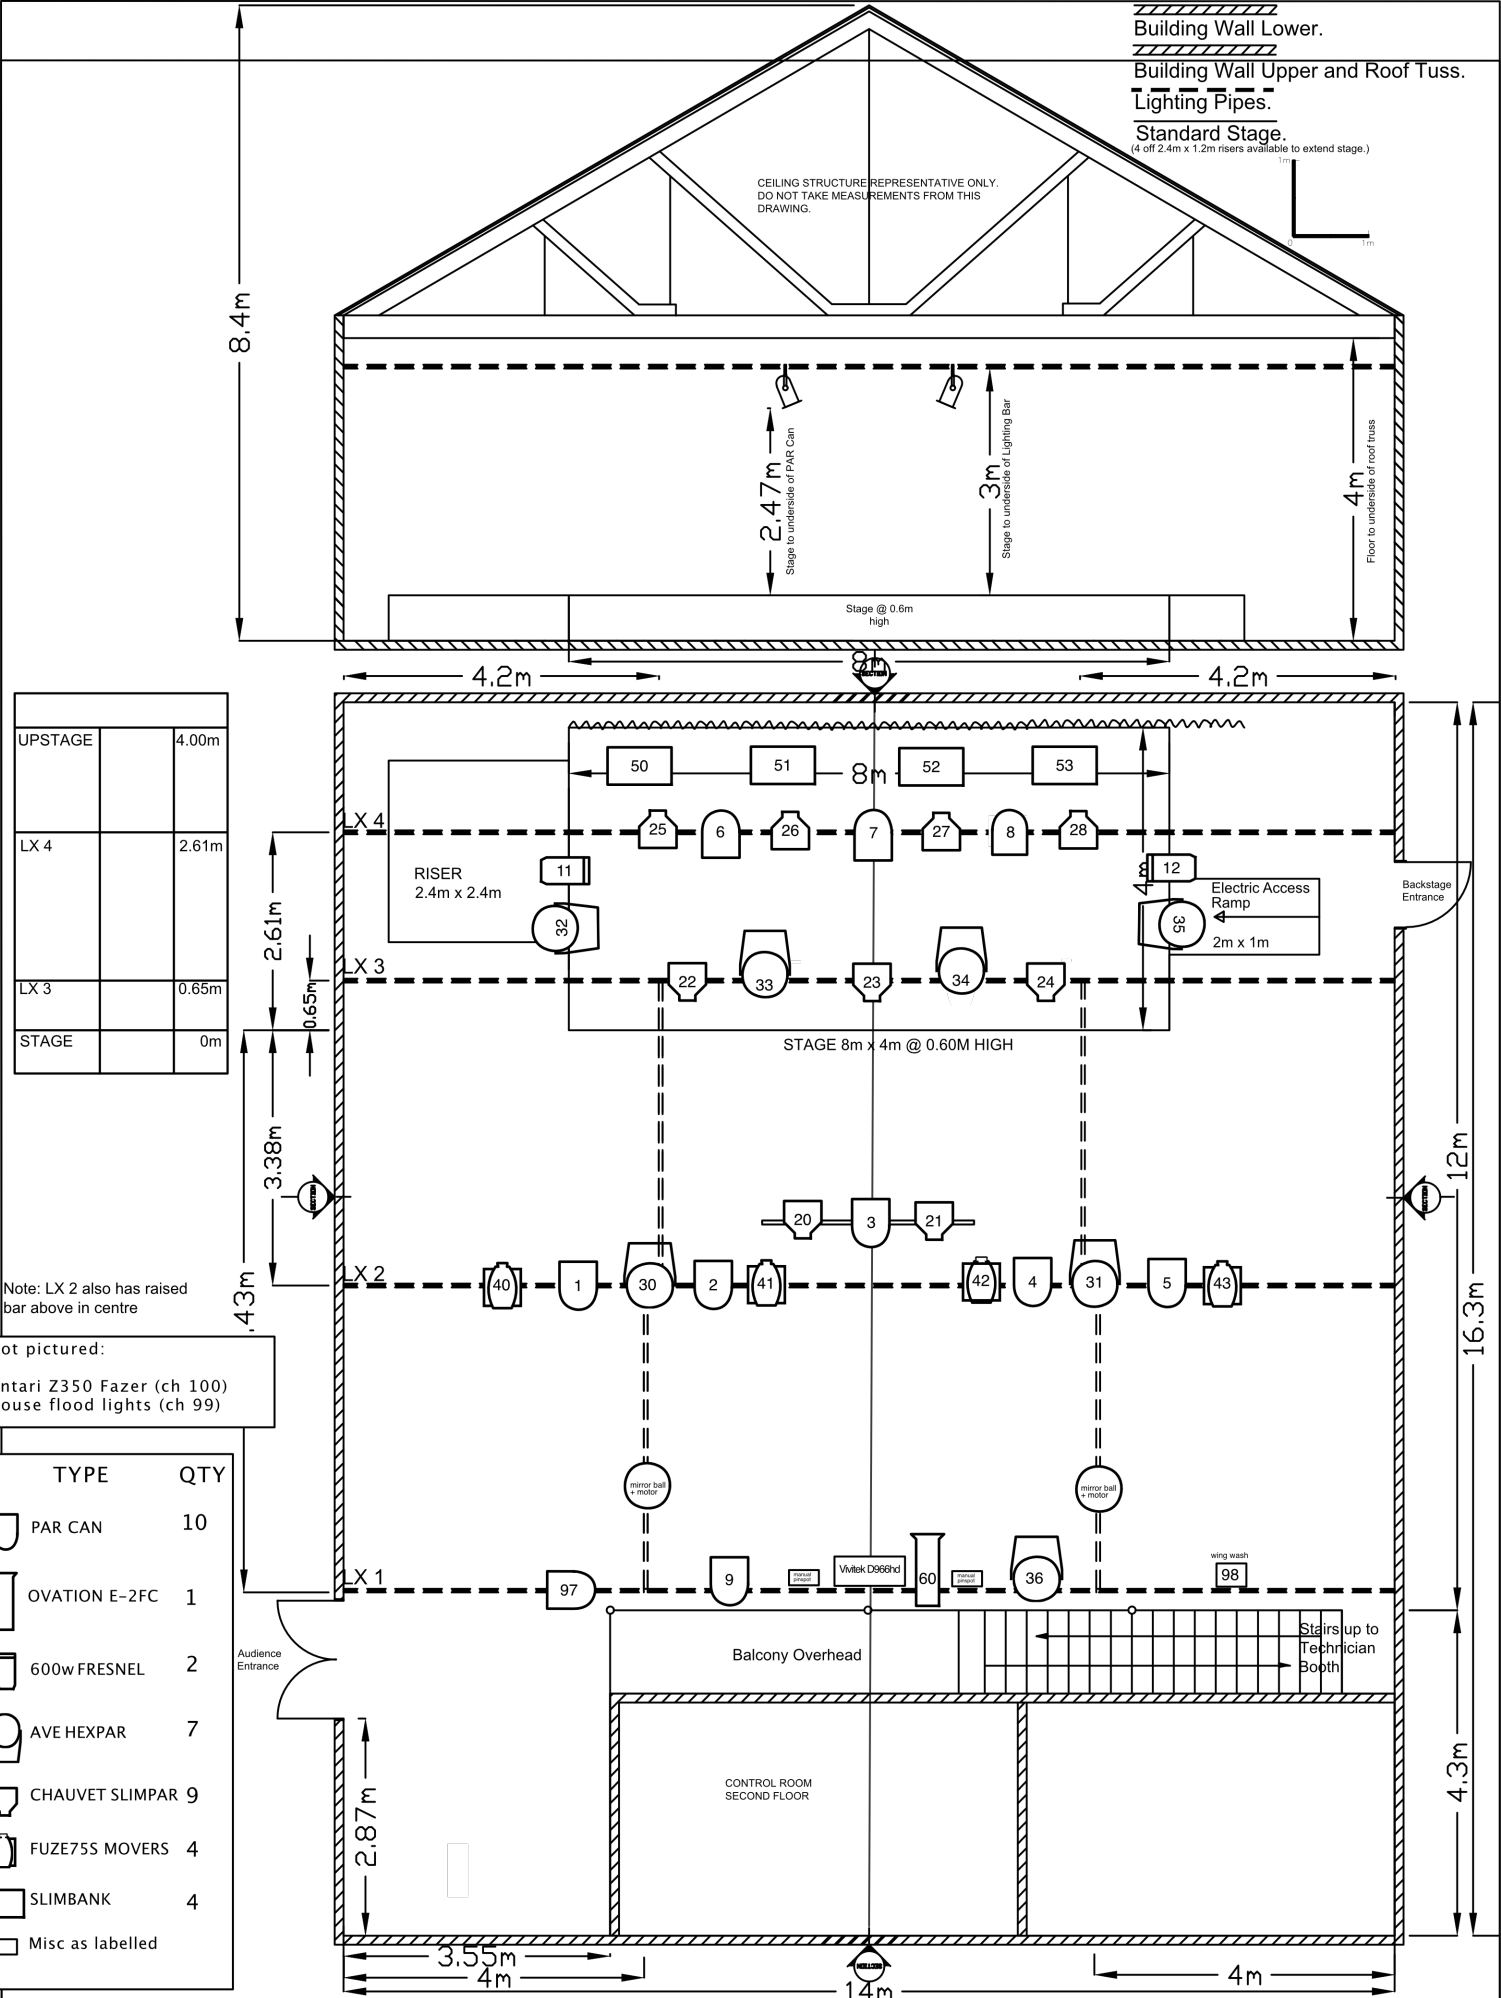

Nexus Arts Venue

PLAN & ELEVATION

LX PLOT